SQUARE FOOTAGE

BREEZE WAY AREA	205'
GARAGE	968'
CARPORT	446'
TOTAL AREA	1619'

DOOR SCHEDULE (PGT GL. DRS.)

MARK	TYPE	SIZE WIDTH	SIZE HEIGHT	SIZE GIRTH	ZONE 1609.1 (B)	DESIGN PRESSURE 1609.1	WIND-BORNE DEBRIS PROTECTION	INSTALLATION NOTES	PRODUCT APPROVAL DESIGNATION/ ENTITY
1	16'-0"X8'-0" O.H. GARAGE DR	16'-0"	8'-0"		4 & 5		N/A	+36.3/-49.0	CLOPAY MOD #73 &75
2	3068 MTL DR	36"	6'-8"		4	+30.4/-40.7	N/A	+45.0/-62.6	DORAL SERIES 3 MODEL 300 OUTSWING

EXISTING HOUSE

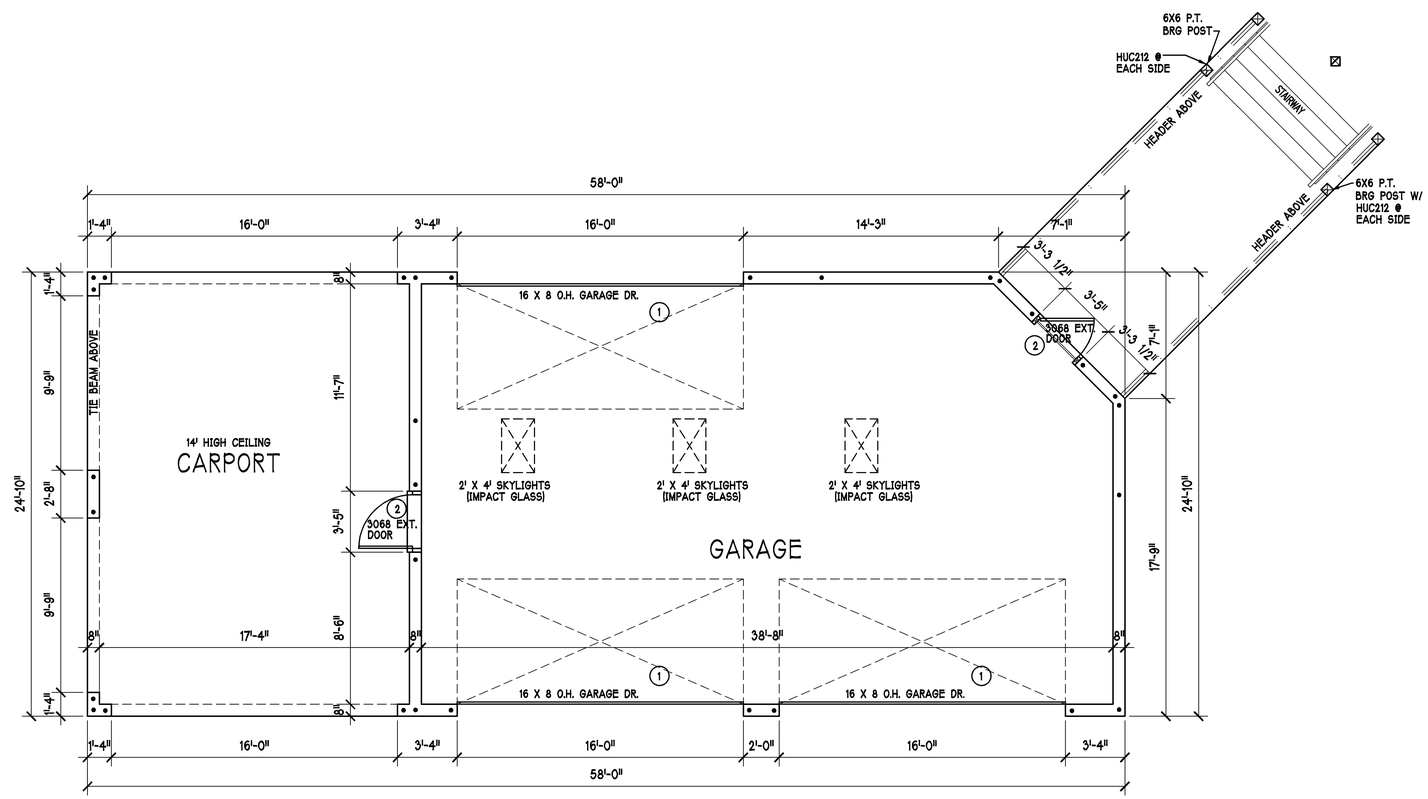

FLOOR PLAN: SCALE: 1/4" = 1'-0"

DESIGN IN ACCORDANCE W/ THE 2007 FLORIDA BUILDING CODES W/ 2009 SUPPLEMENTS

Gulf Coast Drafting & Design
Phone (239) 540-1822
Fax (239) 540-7759

LOT: 7 BLOCK:
ADDR: 12620 GLORIA BLVD.
BOKEELIA, FL 33922

MODEL: CUSTOM
RESIDENCE FOR: CARBALLO, MARIO

DATE: 4-3-09
DRAWN BY: JWC
CHECKED BY:
REVISED:
PLAN: FLOOR
SCALE: 1/4=1'-0"
SHEET# A-3