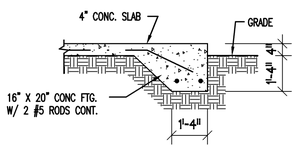

A/2 FOOTER DETAIL
SCALE: 1/2" = 1'-0"

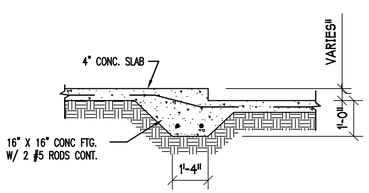

B/2 FOOTER DETAIL
SCALE: 1/2" = 1'-0"

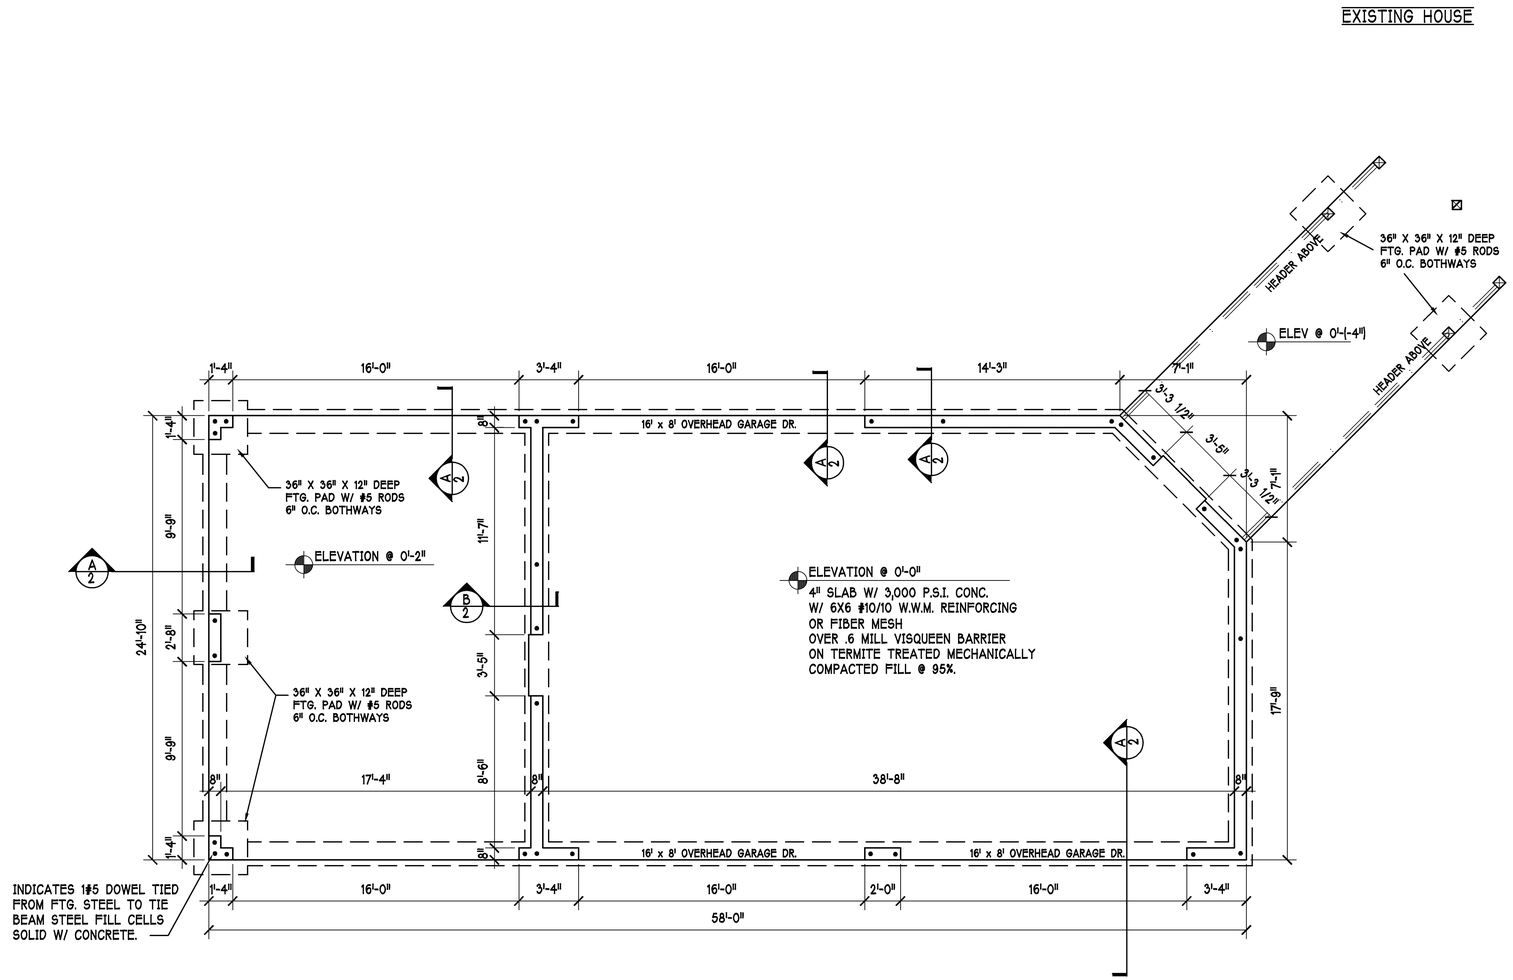

FOUNDATION PLAN: SCALE: 1/4" = 1'-0"

Gulf Coast Drafting
& Design
Phone (239) 540-1822
Fax (239) 540-7759

LOT: 7 BLOCK:
ADDR: 12620 GLORIA BLVD.
BOKEELIA, FL 33922

MODEL:
CUSTOM

RESIDENCE FOR:
CARBALLO, MARIO

DATE: 4-3-09
DRAWN BY: JWC
CHECKED BY:
REVISED:
PLAN: FOUNDATION
SCALE: 1/4=1'-0"
SHEET# A-2